


Inspectieput Ø1000 aansluiting Ø300-600

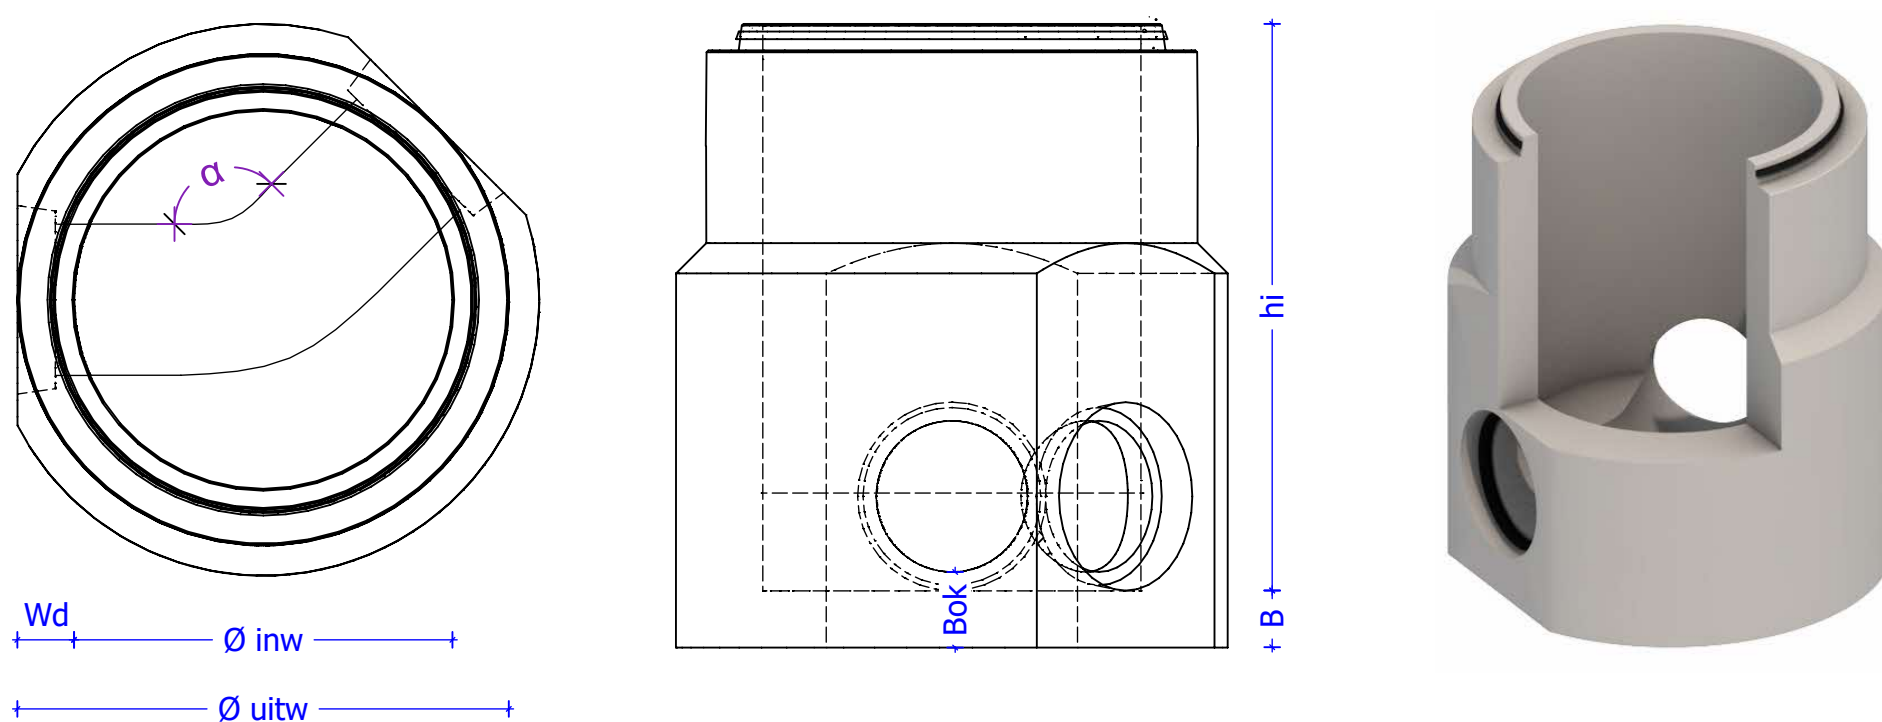

Afmetingen (mm)	
Øinw	1000
Øuitw	1460
Wanddikte (Wd)	150
bodem (B)	150
Bok	200

Minimale hoek aansluiting (graden)					
	Ø315	Ø400	Ø500	Ø600	
Ø315	63°	63°	63°	63°	
Ø400	63°	63°	63°	63°	
Ø500	63°	63°	63°	63°	
Ø600	63°	63°	63°	74°	

Inw hoogte (hi) (mm)				
	hi _{standaard}	hi _{min}	Max verval	hi _{max}
Ø315	1000	650	1950	2500
Ø400	1000	650	1950	2500
Ø500	1000	800	1800	2500
Ø600	1000	950	1650	2500

Algemene gegevens:

BENOR

Milieuklasse: XC4-XA3

Omgevingsklasse: EA3-EE3

Cementsoort: SR-LA

Hijshaken: 2 x KKA 5T

Aansluiting: Beton, Grès, PVC, PP