


Gecombineerde DWA-RWA inspectieput Ø1000 RWA Ø300-600

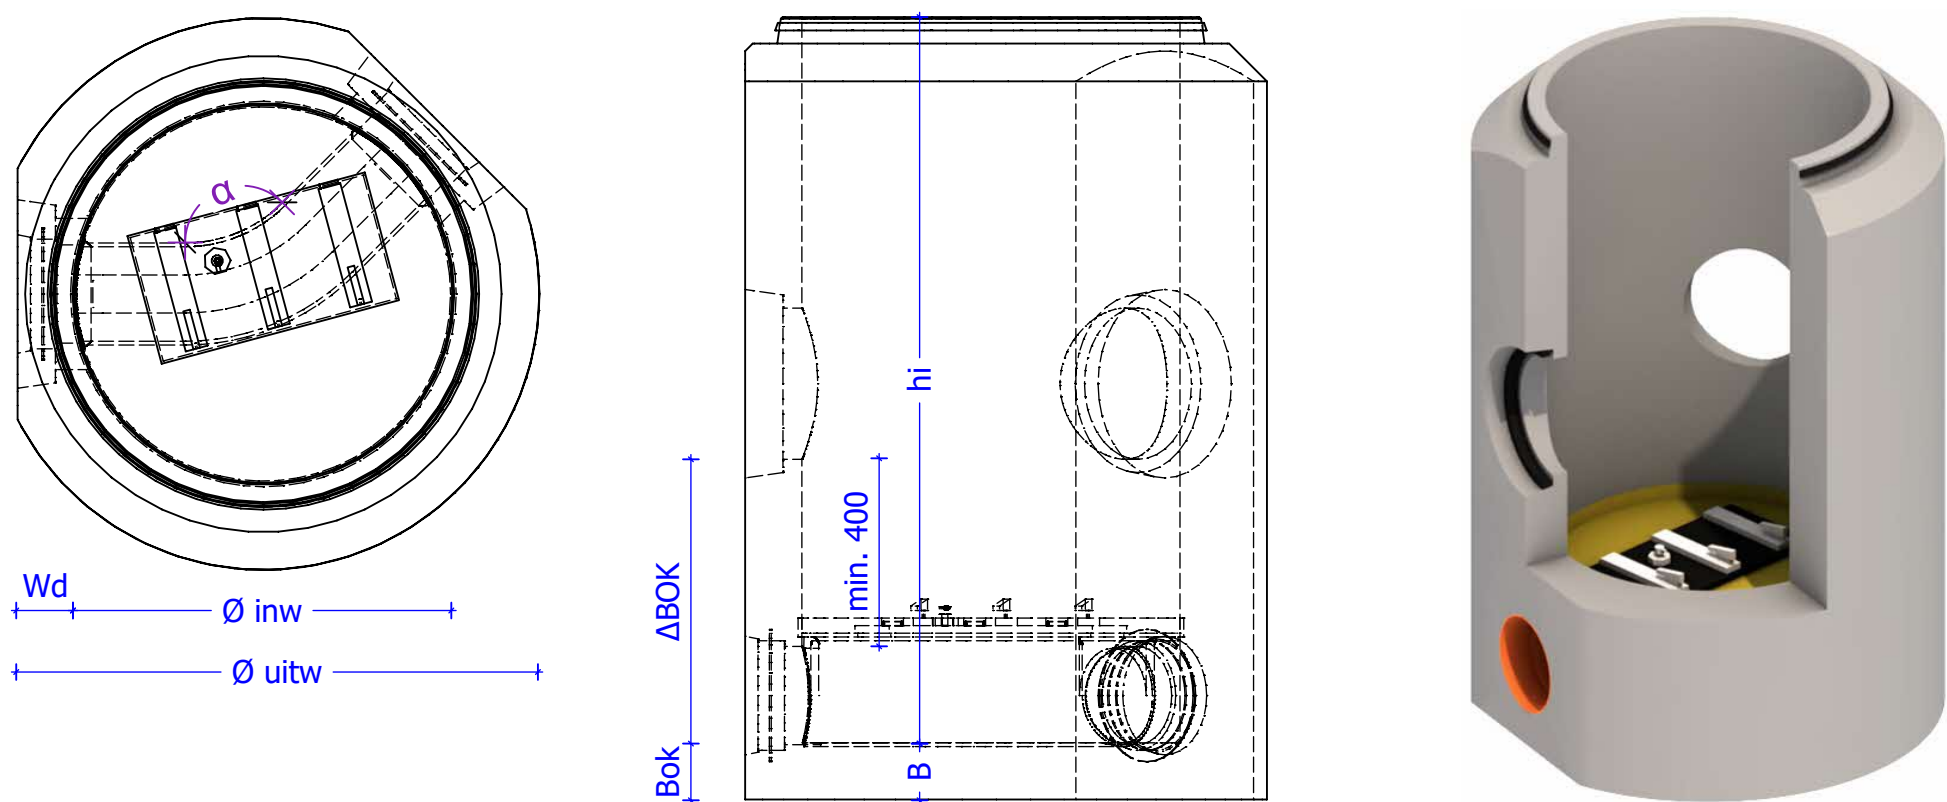

Afmetingen put (mm)	
Øinw	1000
Øuitw	1460
Wanddikte (Wd)	150
bodem (B)	150
Bok	200

Minimale hoek aansluiting (graden)				
	Ø315	Ø400	Ø500	Ø600
Ø315	65°	65°	65°	65°
Ø400	65°	65°	65°	65°
Ø500	65°	65°	65°	65°
Ø600	65°	65°	65°	75°

Inw hoogte (hi) (mm)					
	RWA	Ø400	Ø500	Ø600	
DWA	ΔBOK _{min}	hi _{min}			hi _{max}
Ø250	650	1350	1450	1550	2500
Ø300	700	1400	1500	1600	2500
Ø400	800	1500	1600	1700	2500

Algemene gegevens:
 Alle putten zijn BENOR gekeurd
 Milieuklasse: XC4-XA3
 Omgevingsklasse:EA3-EE3
 Cementsoort: SR-LA
 Hijshaken: 2 x KKA 5T
 Aansluiting: Beton, Grès, PVC, PP