


Inspectieput Ø1250 aansluiting Ø800-1000

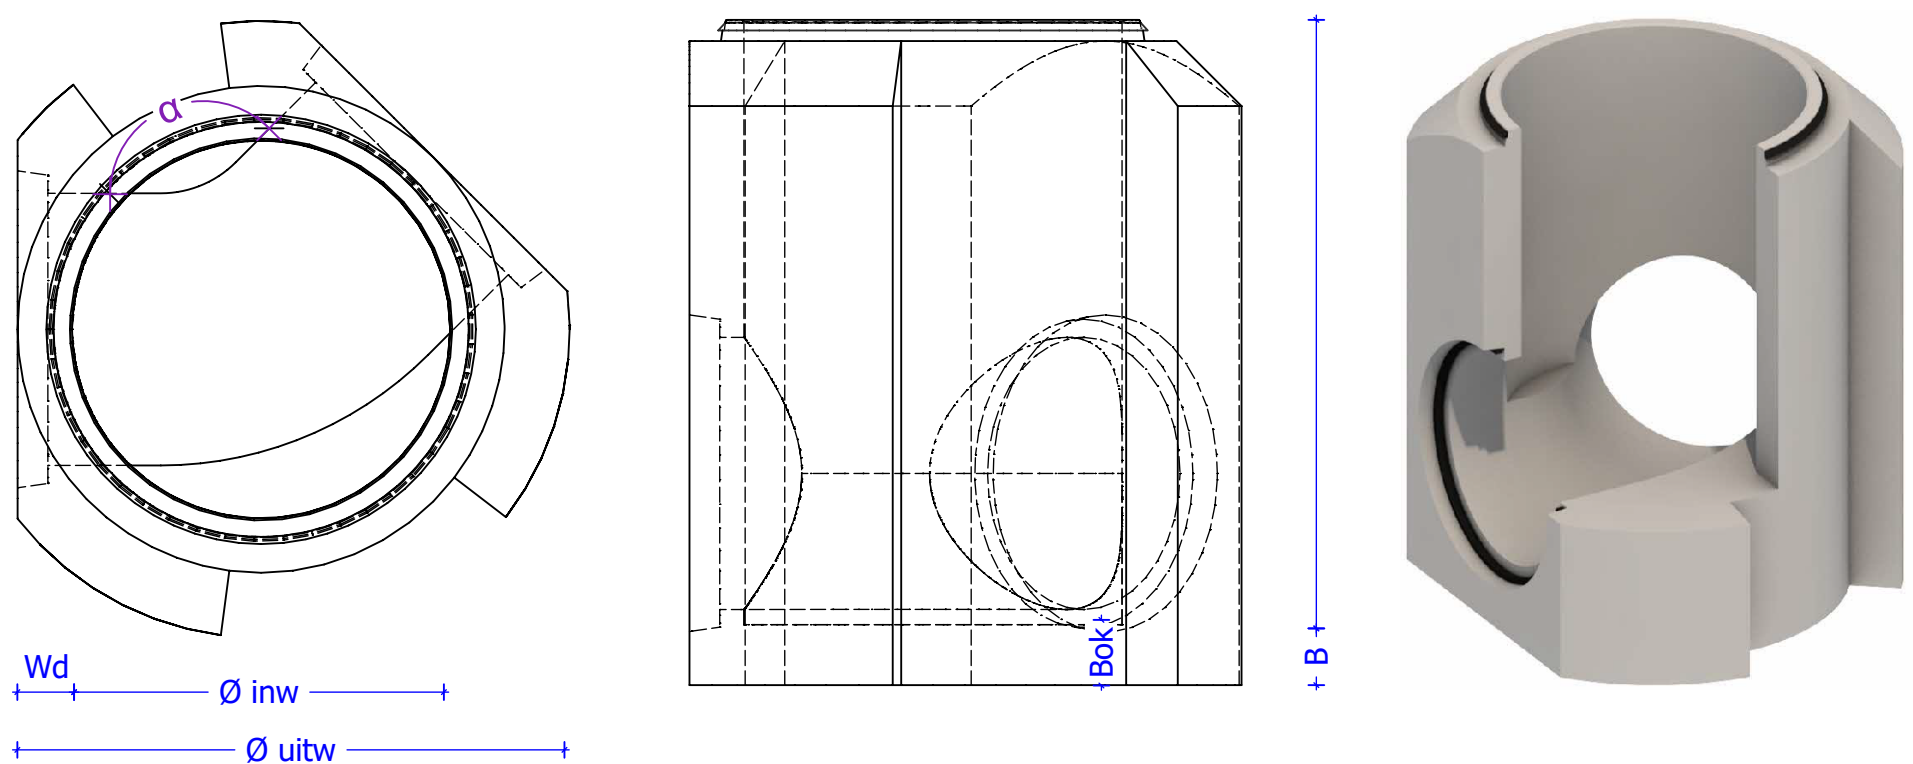

Afmetingen (mm)	
Ø inw	1250
Ø uitw	2040
Wanddikte (Wd)	180
bodem (B)	200
Bok	250

Minimale hoek aansluiting (graden)				
	Ø800	Ø900	Ø1000	
Ø800	80°	86°	93°	
Ø900	86°	93°	100°	
Ø1000	93°	100°	107°	

Inw hoogte (hi) (mm)				
	hi _{standaard}	hi _{min}	Max verval	hi _{max}
Ø800	1300	1300	1050	2350
Ø900	1500	1400	950	2350
Ø1000	1700	1500	850	2350

Algemene gegevens:

BENOR

Milieuklasse: XC4-XA3

Omgevingsklasse: EA3-EE3

Cementsoort: SR-LA

Hijshaken: 4 x KKA 5T

Aansluiting: Beton, Grès, PVC, PP