


Inspectieput Ø1600 aansluiting Ø900-1200

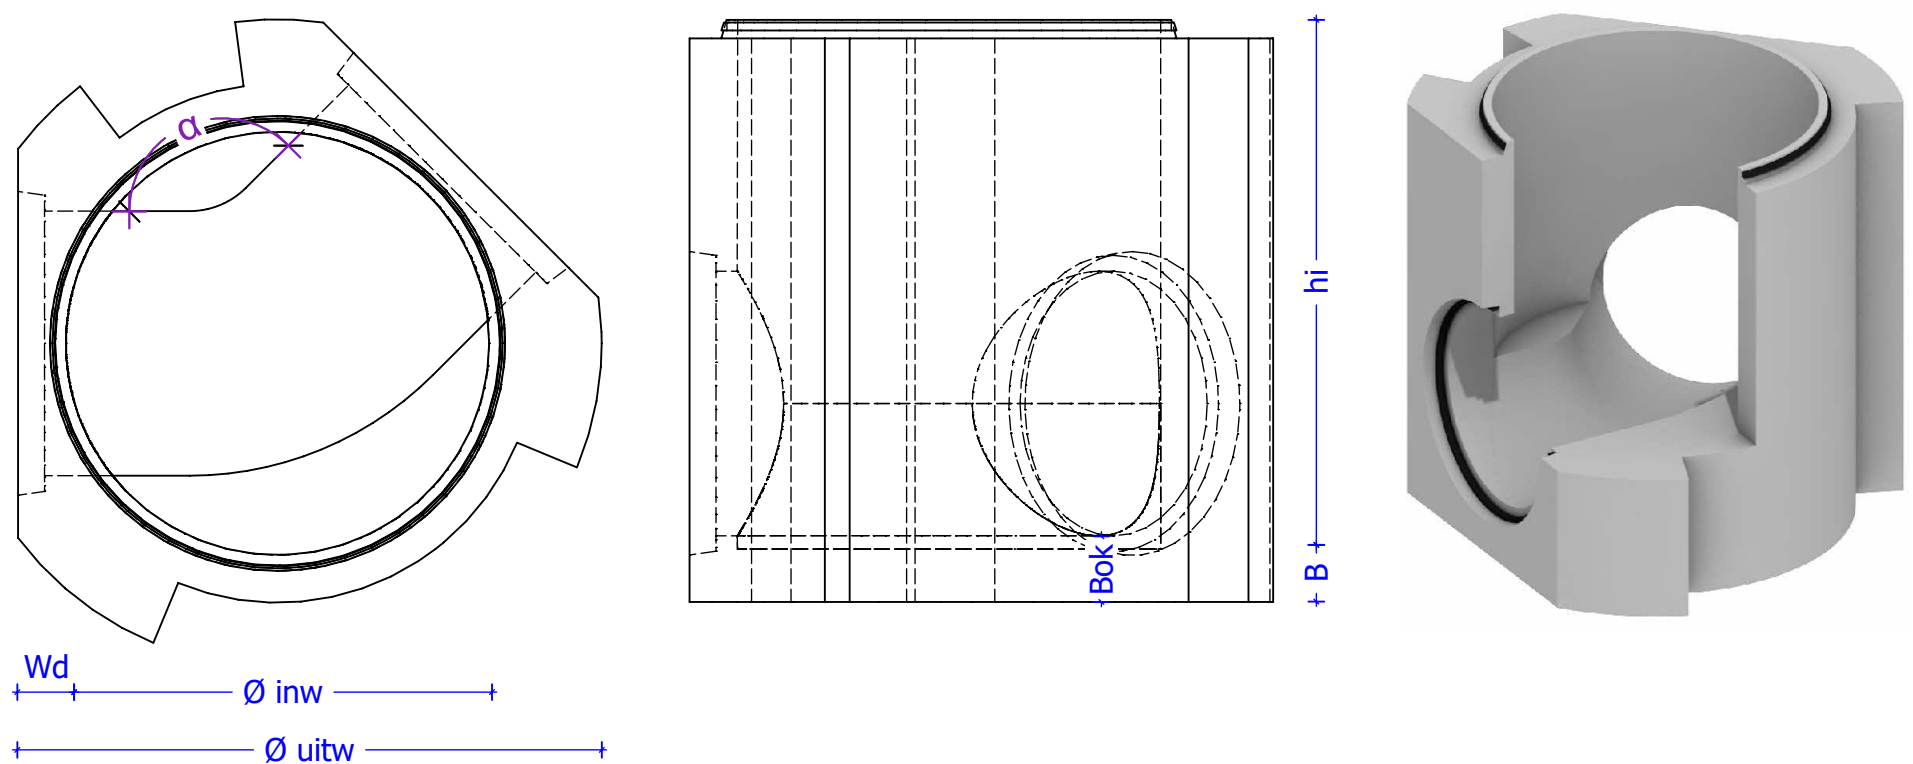

Afmetingen (mm)	
Øinw	1600
Øuitw	2450
Wanddikte (Wd)	180
bodem (B)	200
Bok	250

Minimale hoek aansluiting (graden)				
	Ø900	Ø1000	Ø1200	
Ø900	73°	73°	83°	
Ø1000	73°	78°	100°	
Ø1200	83°	100°	98°	

Inw hoogte (hi) (mm)				
	hi _{standaard}	hi _{min}	Max verval	hi _{max}
Ø900	1500	1400	950	2350
Ø1000	1700	1500	850	2350
Ø1200	2000	1750	600	2350

Algemene gegevens:

BENOR

Milieuklasse: XC4-XA3

Omgevingsklasse: EA3-EE3

Cementsoort: SR-LA

Hijshaken: 4 x KKA 5T

Aansluiting: Beton, Grès, PVC, PP